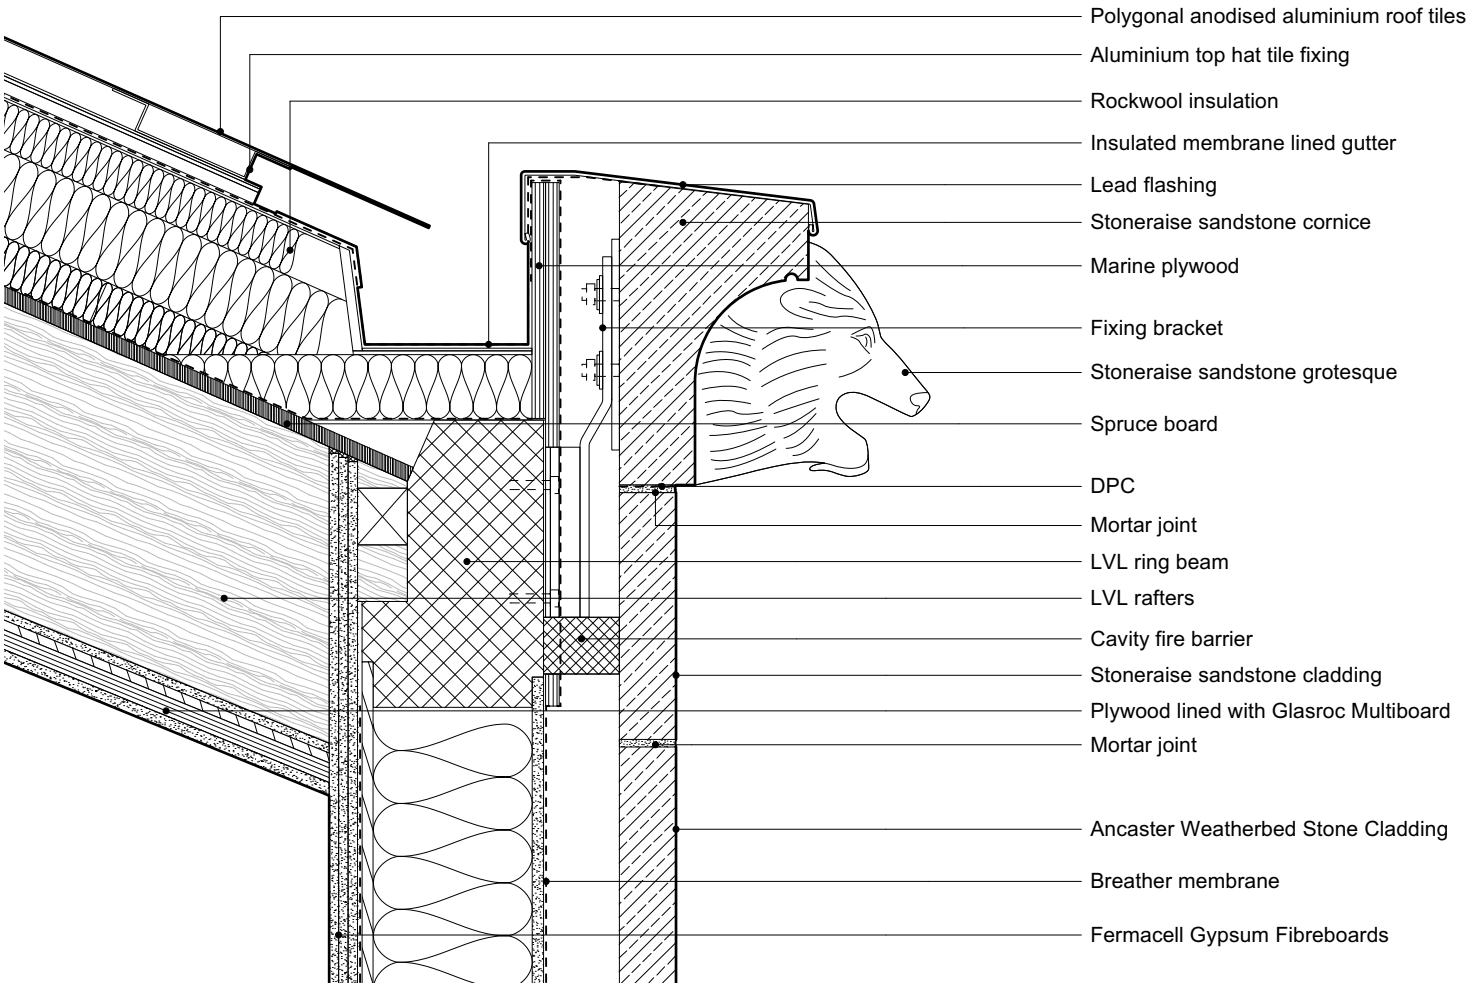

David Kohn Architects
New College, Parapet / Grotesque Detail, 1:10@A4

0 0.1 0.2 0.5m