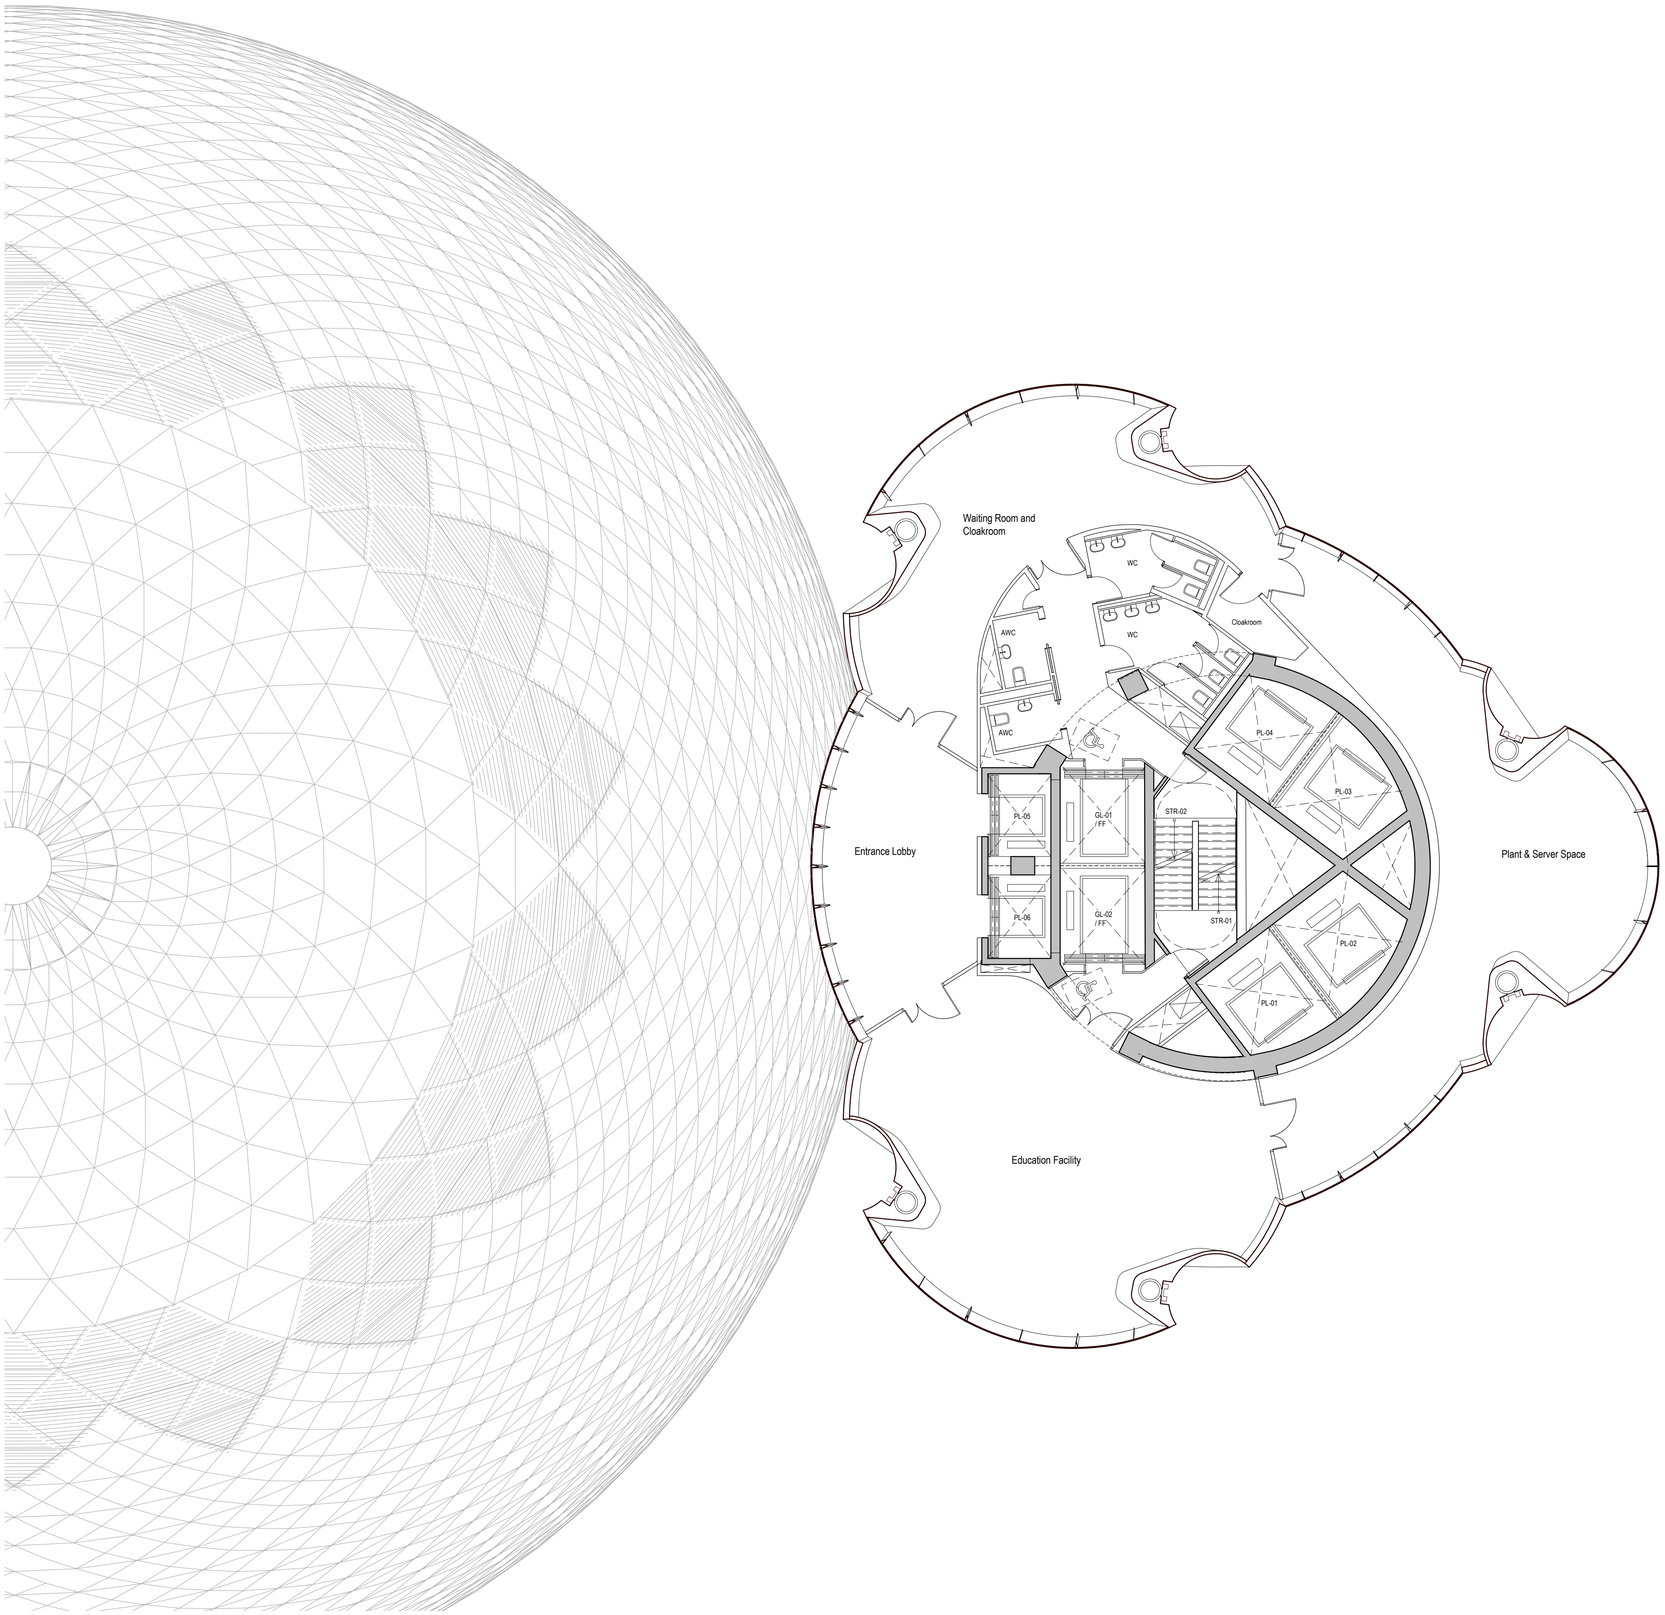

N

2 m 0 2 4 m

Level 03 Plan
1 : 100

General Notes
1. Do not scale drawings. Dimensions govern.
2. All dimensions are in millimeters unless noted otherwise.
3. All levels are in metres unless noted otherwise.
4. All dimensions shall be verified on site before proceeding with the work.
5. Foster + Partners shall be notified in writing of any discrepancies.
6. Any areas indicated on this sheet are approximate and indicative only.

Rev.	Date	Reason For Issue	Chk
01	13/11/18	FOR PLANNING	F+P

For Planning

Key Plan.

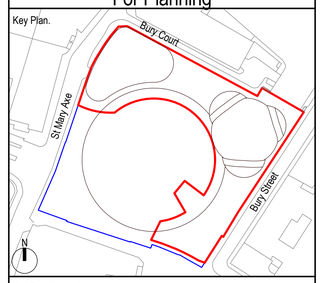

Key Plan Legend:
Development Boundary
Site Ownership Boundary

Foster + Partners
Riverside, 22 Hester Road
London SW11 4AN
T +44(0)20 7738 0455
F +44(0)20 7738 1107
www.fosterandpartners.com
© Foster + Partners 2017

Client
Bury Street Properties (Luxembourg) S.A.R.L.

Project
The Tulip
Land adjacent to 20 Bury Street

Title
Level 03 Plan
General Arrangement

Project No	Sheet First Issue Date	Scale at ISO A1
2699	13/11/18	1 : 100

Sheet Number	Revision
A-PT-031-03-01	01